Petition for community meeting to discuss Riverbreeze Estate, Grafton Subdivision Ground movement

Petition summary and background	This is a petition for all concerned residence and Clarence valley rate payers to address the situation and concerns regarding Riverbreeze Estate, Grafton subdivision and ground movement. We are asking Clarence valley council to have community meeting to discuss and address these concerns.

Printed Name	Signature	Address / Email	Comment	Date
Renee Appo		53 milton street, Grafton	ren_appo@hotmail.com Lot 51	10/6/21 Lot 51
Ben GAPPS		53 milton street, Grafton	benn.g.@hotmail.com Lot 51	10/6/21 Lot 51
Brian Karen Napper		29 North Meadow Dr Grafton	karenbriannapper@bigpond.com	10/6/21 Lot 49
Martin Wicks		7/94 Queen st Grafton	Martin@wicksandparker.com	10/6/21 Lot 48
BRIAN NAPPER		29 North Meadow Dr Grafton	Karen.briannapper@bigpond.com	10/6/21 Lot 49
Cheyne Whyte		181 Clarence Way Macksville	cmandrlwhyte@gmail.com	10/6/21 Lot 49
Rachael Whyte		"	"	10/6/21 Lot 49
Cameron Wicks		314 Lawrence Rd Grafton	OFFICE@CAMBUILD.NET.AU	10/6/21. Lot 48 54 & 55
Tony Ticehurst		19 Clearwater Close	aticehurst@gmail.com	22.6.21 Lot 50
Allison McDonald		19 Clearwater Close	sharksgirl1976@gmail.com	22.6.21. Lot 50 0439458268
Vicki Corbett		11 Clearwater Close	moosey26@hotmail.com	24.6.21 Lot 40
Wayne Corbett		11 Clearwater Close	" "	24.6.21 Lot 40.

Printed Name	Signature	Address / Email	Comment	Date	LOT NO.
Christine Smdt	C Smdt	christinesmdt@hotmail.com	2/194 Villiers St Grafton.	24/6/21	Lot 57
Lena Jansons	[illegible]	Lena.jansons1@gmail.com	43 McHugh St, Grafton	13/8/21	Lot 41
GREG COLE.	NO SIGNITURE DUE TO COVID	gcole140@gmail.com	93 VICTORIA ST GRAFTON.	15/08/21	LOT 51

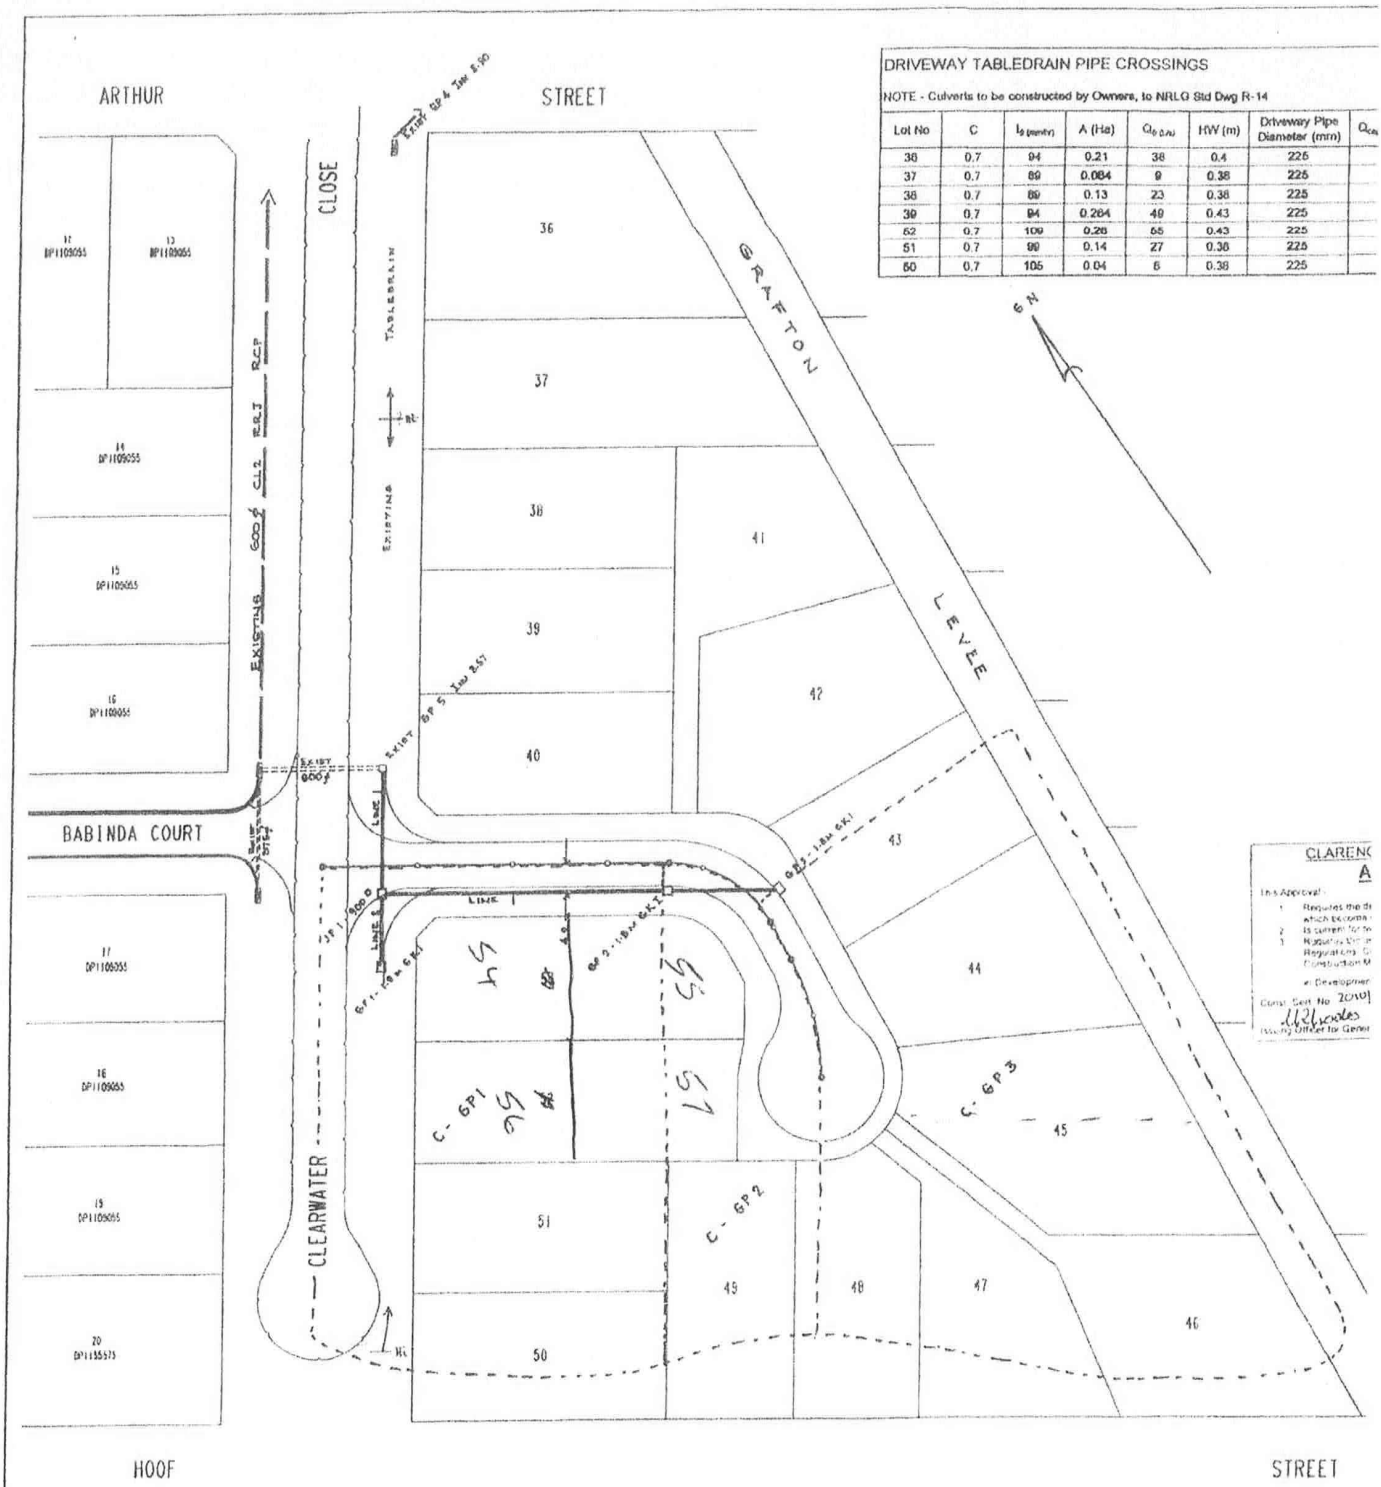

DRIVEWAY TABLEDRAIN PIPE CROSSINGS

NOTE - Culverts to be constructed by Owners, to NRLG Std Dwg R-14

Lot No	C	$I_{5\,(mm/hr)}$	A (Ha)	$Q_{5\,(L/s)}$	HW (m)	Driveway Pipe Diameter (mm)	Q_{100}
36	0.7	94	0.21	38	0.4	225	
37	0.7	89	0.084	9	0.38	225	
38	0.7	89	0.13	23	0.38	225	
39	0.7	94	0.264	49	0.43	225	
52	0.7	109	0.26	55	0.43	225	
51	0.7	99	0.14	27	0.38	225	
50	0.7	105	0.04	8	0.38	225	

CLARENC
A
In Approval:
1 Requires the d
which excerpts
2 is current for
3 Requires the
Regulations
Combustion
Development
Const. Cert. No 2010
Issuing Officer for Gener

PLAN

SCALE 1:500 at A1

C = Catchment

All gully pits (GP's) and junction pits (JP's) to be Humes 900 x 900 prec stormwater pits, with 1.8m Combination Lintel/Grates and Class 3 lids

SCALE: AS SHOWN @ A1	5			PROPOSED SUBDIVISION & DEVELOPMENT OF LOTS 1 TO ARTHUR & HOOF STREETS & CLEARWATER CLOSE,
	4	COL 4 GP2-JP1 NOW 1355L/S	MG	6 5 11
	3	tc ≯ 20 min Driveway Pipe calcs	MG	5 5 11
SURVEYED : JOD DESIGNED: MG DWG No. :DWGCE07	2	Minor amendment cvc letter 23.12.10	MG	12 1 11
DATUM : AHD CONTOUR INTERVAL : REFERENCE No.: 9941	1	FIRST ISSUE		04/12/10
	ISSUE	DETAILS		DATE

STORMWATER DRAINAGE, CATCHMENTS, HYDROLOGY and HY